


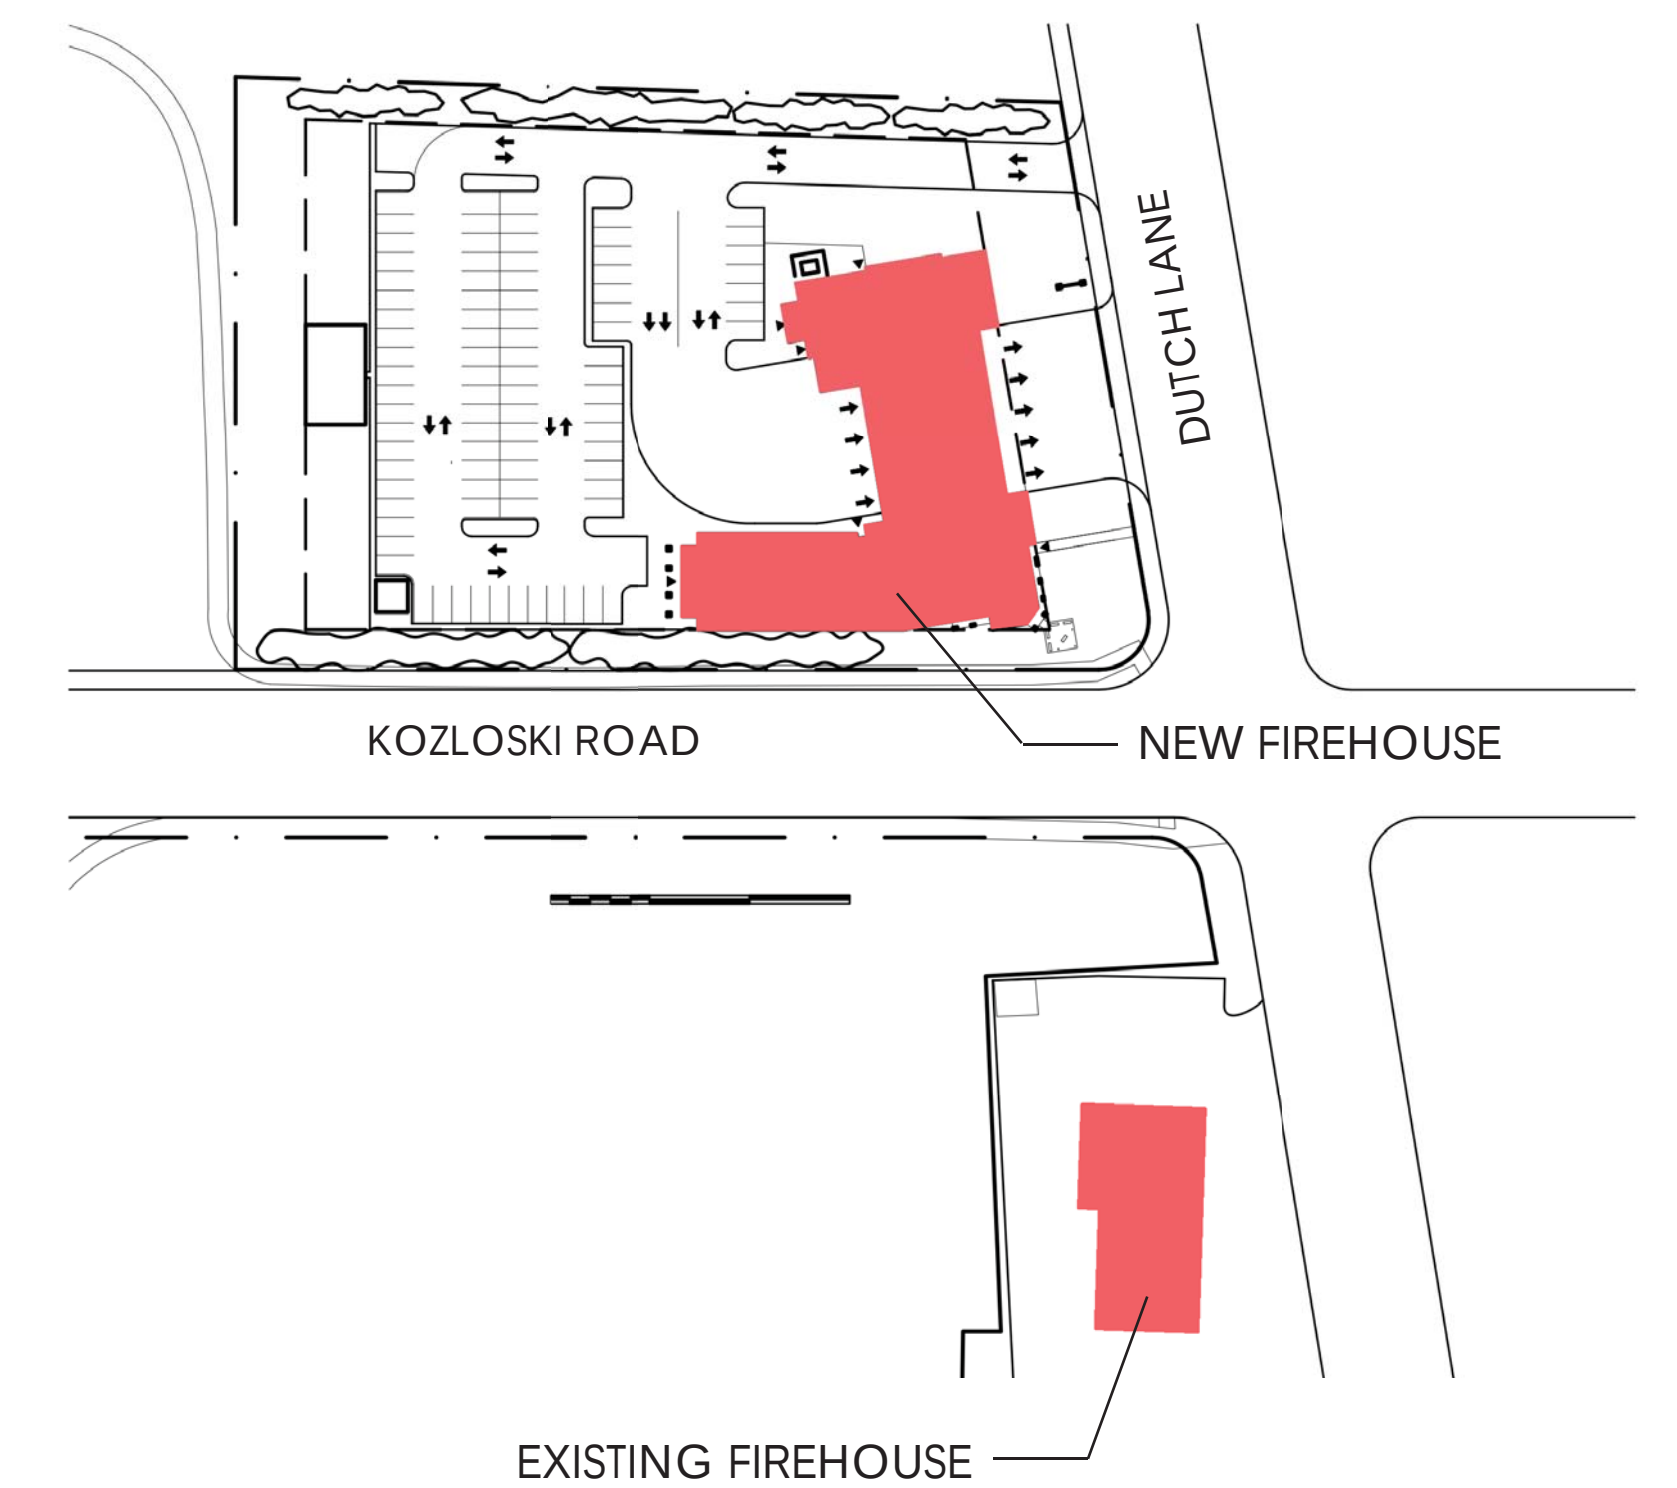

EAST FREEHOLD FIRE COMPANY 16-2 DISTRICT HEADQUARTERS

PROPOSED SITE PLAN





EAST FREEHOLD FIRE COMPANY 16-2 DISTRICT HEADQUARTERS

PROPOSED FLOOR PLAN

LEGEND:


- OUTLINE OF SPACE IN EXISTING FIREHOUSE
- APPARATUS
- PERSONNEL
- ADMINISTRATIVE
- MEMBERS AREA
- CIRCULATION





EAST FREEHOLD FIRE COMPANY
16-2 DISTRICT HEADQUARTERS

PROPOSED ELEVATIONS

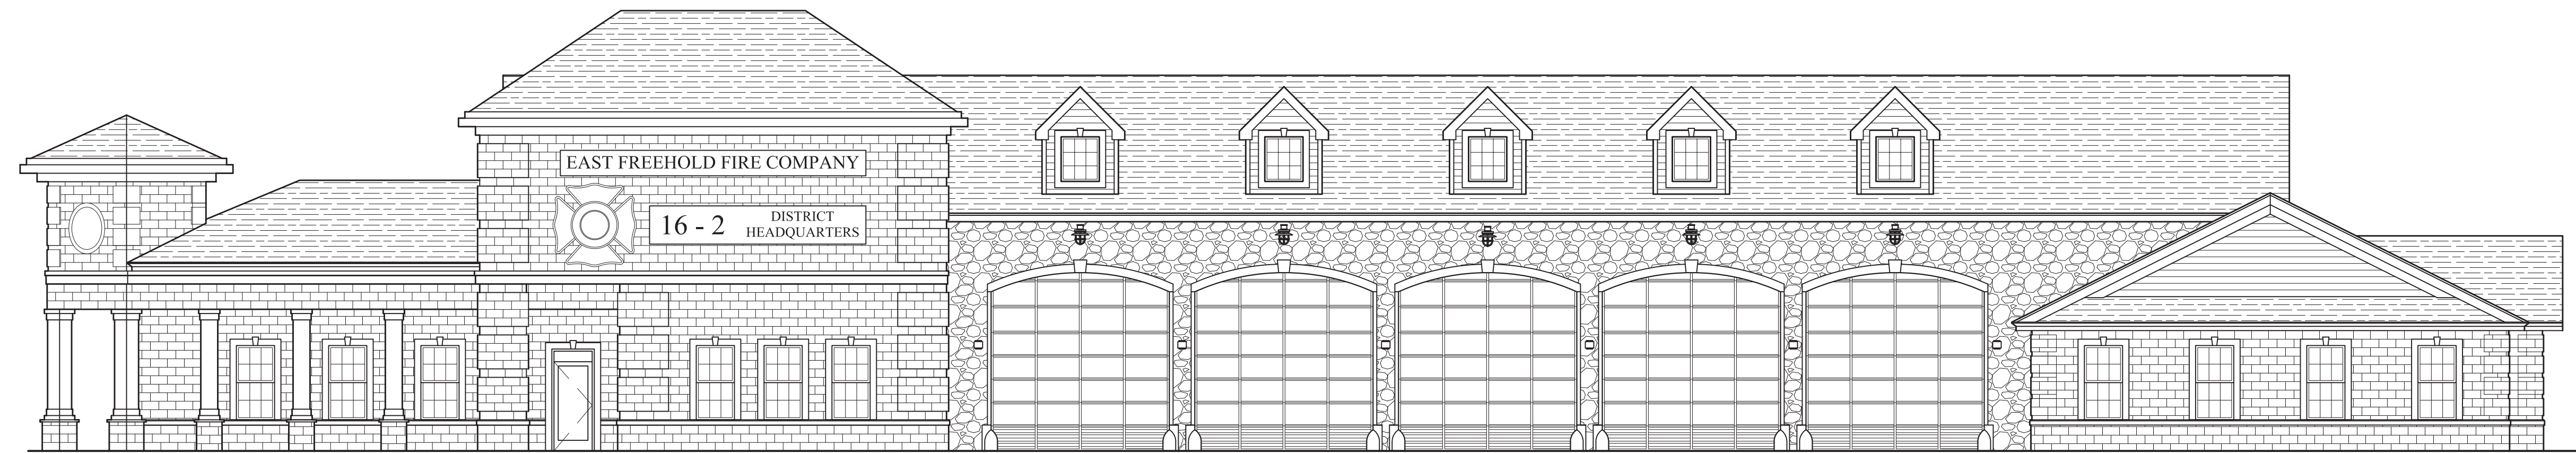


EAST ELEVATION



NORTH ELEVATION



PARTIAL WEST ELEVATION

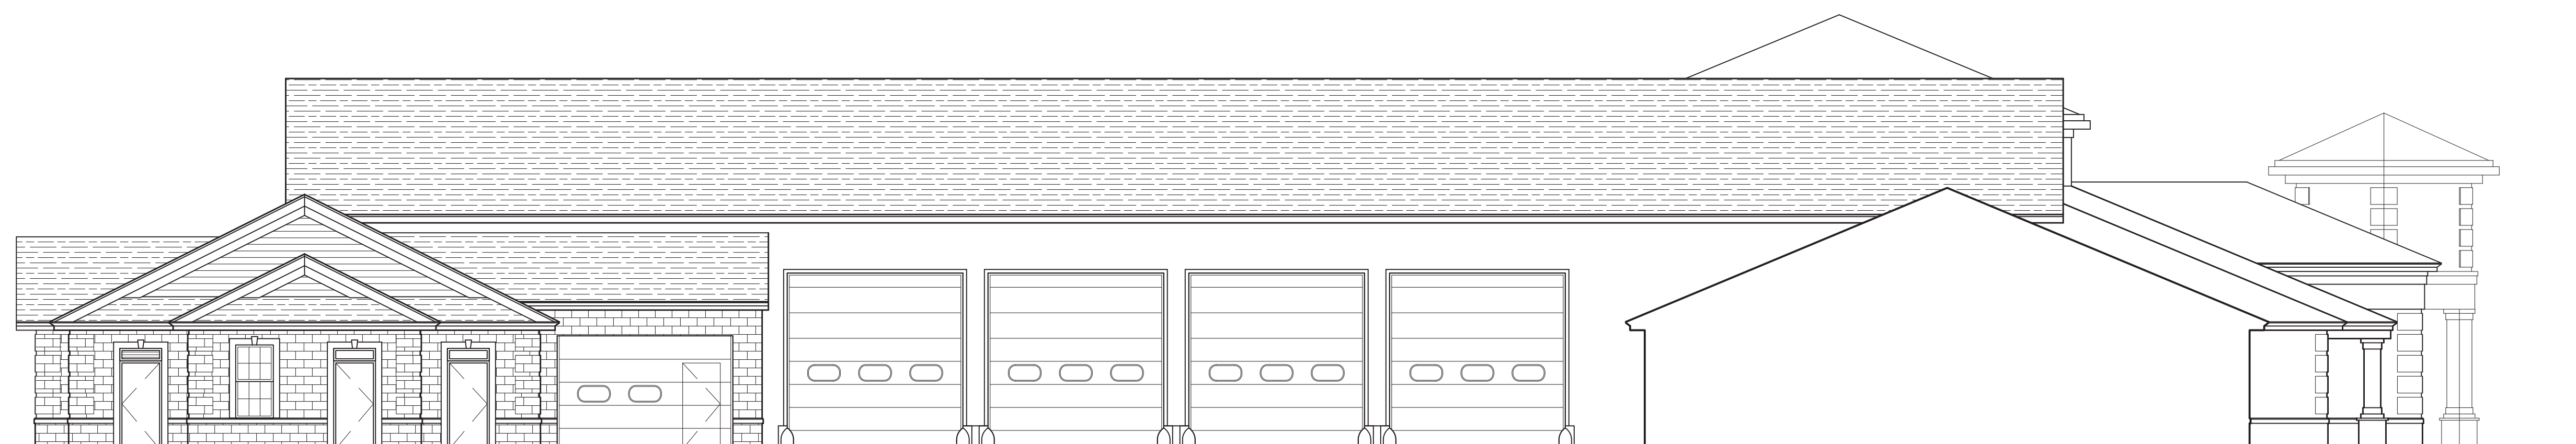

PARTIAL WEST ELEVATION



SOUTH ELEVATION



EAST FREEHOLD FIRE COMPANY
16-2 DISTRICT HEADQUARTERS

PROPOSED RENDERING





EAST FREEHOLD FIRE COMPANY
16-2 DISTRICT HEADQUARTERS

PROPOSED RENDERING

